SUBMITTAL/TECHNICAL DATA SHEET

Babcock-Davis®
Always right there.

DESCRIPTION

Concealed Hinged Access Door is designed for both ceiling and wall applications, the GFR panel can be used anywhere a locked door is required but style is still of utmost importance. The seamless design of these access doors blend into the surrounding drywall for a clean, upscale appearance.

FEATURES

- Eco Friendly
- Screwdriver Cam Latch or Keyed Cam Lock
- Radius Corner or Square Corner

SPECIFICATIONS

MODEL: BGFRR/BGFRS

DOOR: Gypsum Fiber Reinforced

FRAME: Gypsum Fiber Reinforced

SIZE:
Min: 6 inches by 6 inches
Max: 30 inches by 30 inches

INSTALLATION: Walls or Ceilings

FLANGE: Drywall Bead

HINGE: European

FINISH: Unfinished Gypsum, Natural Gypsum White

WARRANTY: 1 year

For a complete list of options visit www.AccessDoorsCanada.ca

SKU: **ADC-BGFRS-H**

CONCEALED HINGED ACCESS DOOR

DIMENSIONS AND APPEARANCE

>> CLICK TO VIEW ADDITIONAL DETAILS AND PRICING <<

ORDER GUIDE:

BASE	DOOR SHAPE	LATCH	WIDTH	X	LENGTH
BGFR					
	R - Radius Corner **S** - Square Corner	**C** - Screwdriver Cam Latch **L** - Keyed Cam Lock	STANDARD SIZES (W XL) 8" X 8" 18" X 18" 10" X 10" 22" X 30" 12" X 12" 24" X 24" 16" X 16" 30" X 30"		

Rough opening is door size + 6 inches.

Additional sizes available, call for more information.

For Detailed Specifications See Submittal Sheet

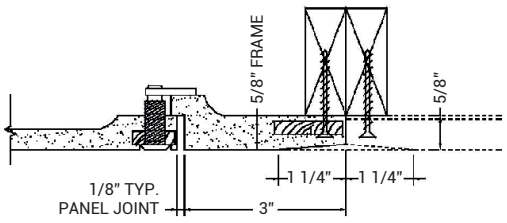

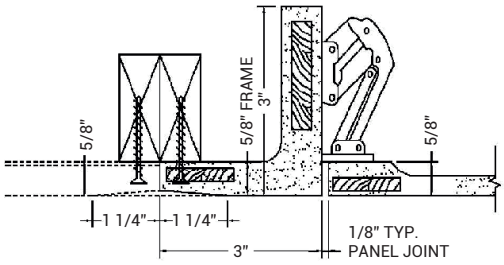

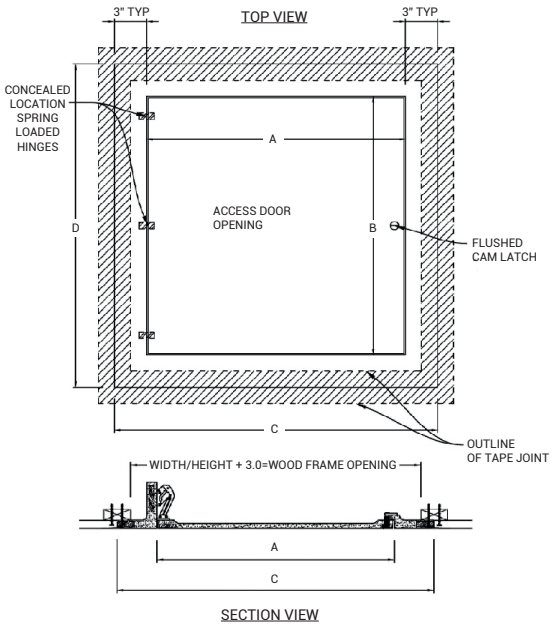

PROJECT DATA

Custom Sizes Available - Fast!

PROJECT NAME :	QTY	W	H	OPTIONS
ARCHITECT :				
DEALER :				
CONTRACTOR :				
LOCATION :	SPECIAL INSTRUCTIONS :			
DATE :				
TAGGING INSTRUCTIONS :	SUBMITTAL APPROVAL : (signature or stamp)			

Scan or Click

To view Pricing and Additional Product Info.

TELEPHONE:
1-800-679-3405
FAX:
1-888-622-9920

385 WILSON STREET EAST,
SUITE 302
ANCASTER, ON, L9G 2C1
CANADA

WEBSITE:
www.AccessDoorsCanada.ca

E-MAIL:
info@AccessDoorsCanada.ca

Babcock-Davis®
Always right there.

SUBMITTAL

TELEPHONE:
1-800-679-3405
FAX:
1-888-622-9920

385 WILSON STREET EAST,
SUITE 302
ANCASTER, ON, L9G 2C1
CANADA

WEBSITE:
www.AccessDoorsCanada.ca
E-MAIL:
info@AccessDoorsCanada.ca

ADC-BGFRS-H

CONCEALED HINGED ACCESS DOOR

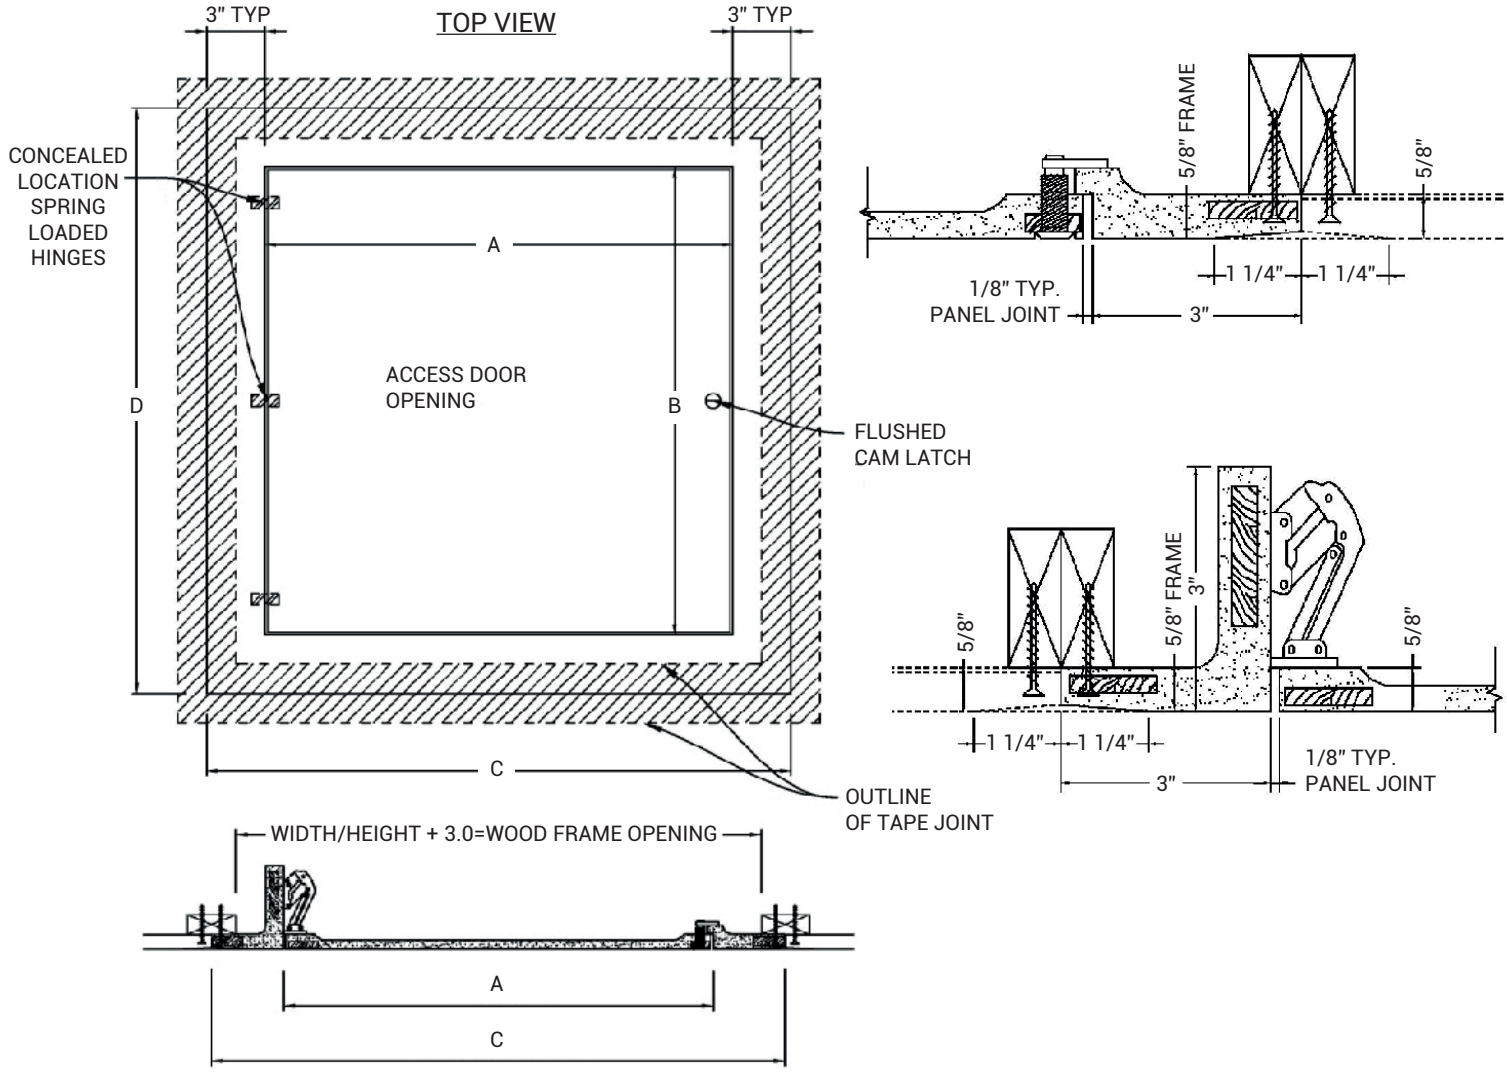

SECTION VIEW

QTY	PART #	DIM A (DOOR WIDTH)	DIM B (DOOR HEIGHT)	DIM C (DRYWALL OPENING WIDTH)	DIM D (DRYWALL OPENING HEIGHT)
	GFRSC-0909	9.0"	9.0"	15.0"	15.0"
	GFRSC-1212	12.0"	12.0"	18.0"	18.0"
	GFRSC-1616	16.0"	16.0"	22.0"	22.0"
	GFRSC-1818	18.0"	18.0"	24.0"	24.0"

MATERIALS/TECHNICAL DATA:

- High Density Gypsum Cement Plaster, Natural White
- Post-Consumer Recycled Glass (70% by volume)
- Multi-layered Fiberglass Mat
- Plywood Embedment
- Flush Cam Latch
- Concealed Spring Hinge, (3)

OPTIONS:

☐ - 1/2" X 1/8" Neoprene Gasket